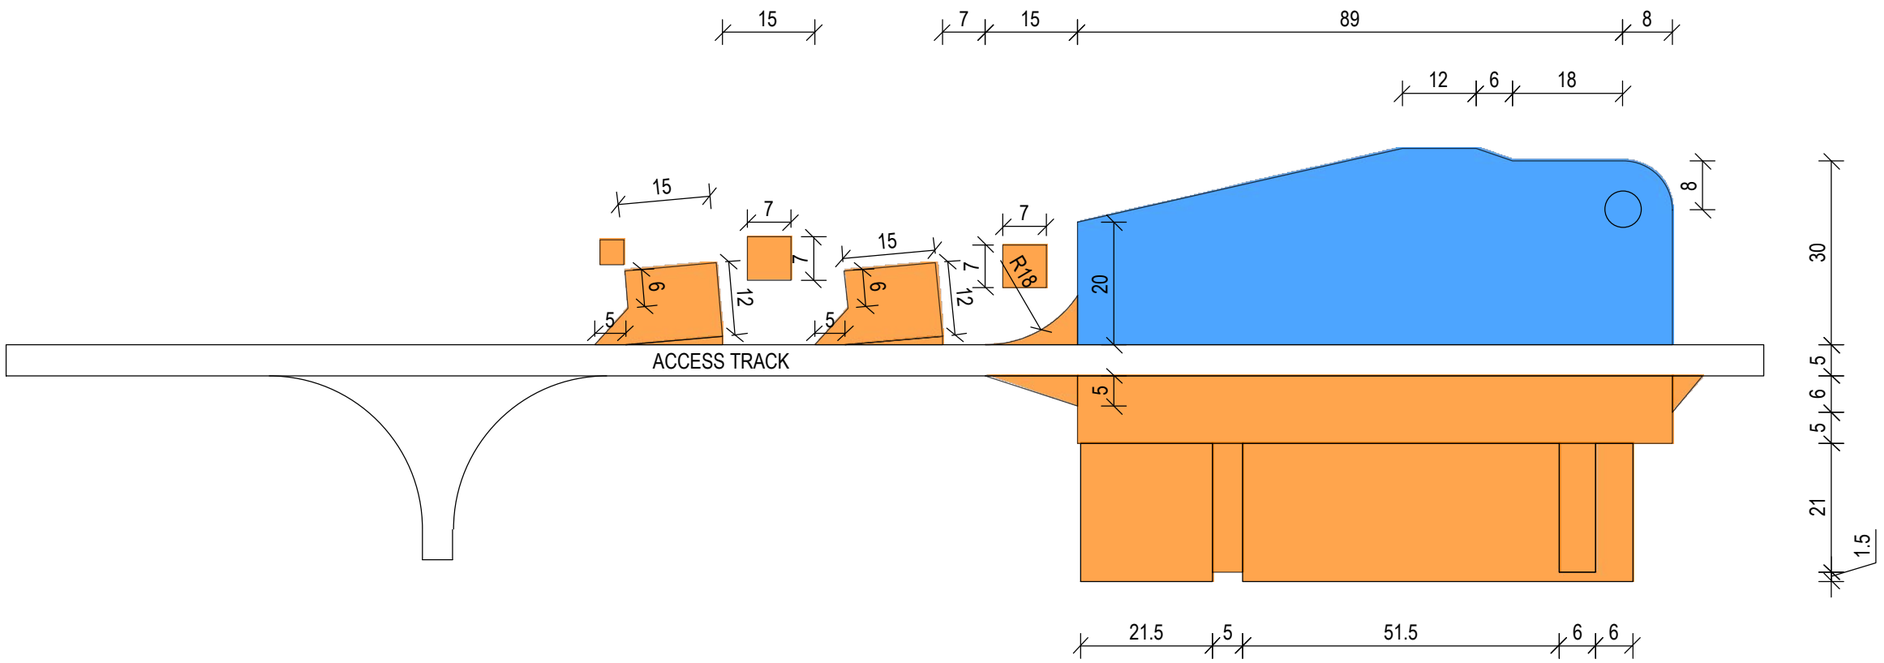

sse Renewables

Notes

1. All dimensions are in metres (m) unless stated otherwise.
2. Layout is indicative only and will be subject to change depending upon selected wind turbine generator supplier.

Legend

Temporary

Permanent

Scale 1:1000 @ A3

0 10 20 30 40 m

Figure 2.5
Typical Crane Hardstanding Details

Glentarken Wind Farm
EIA Report